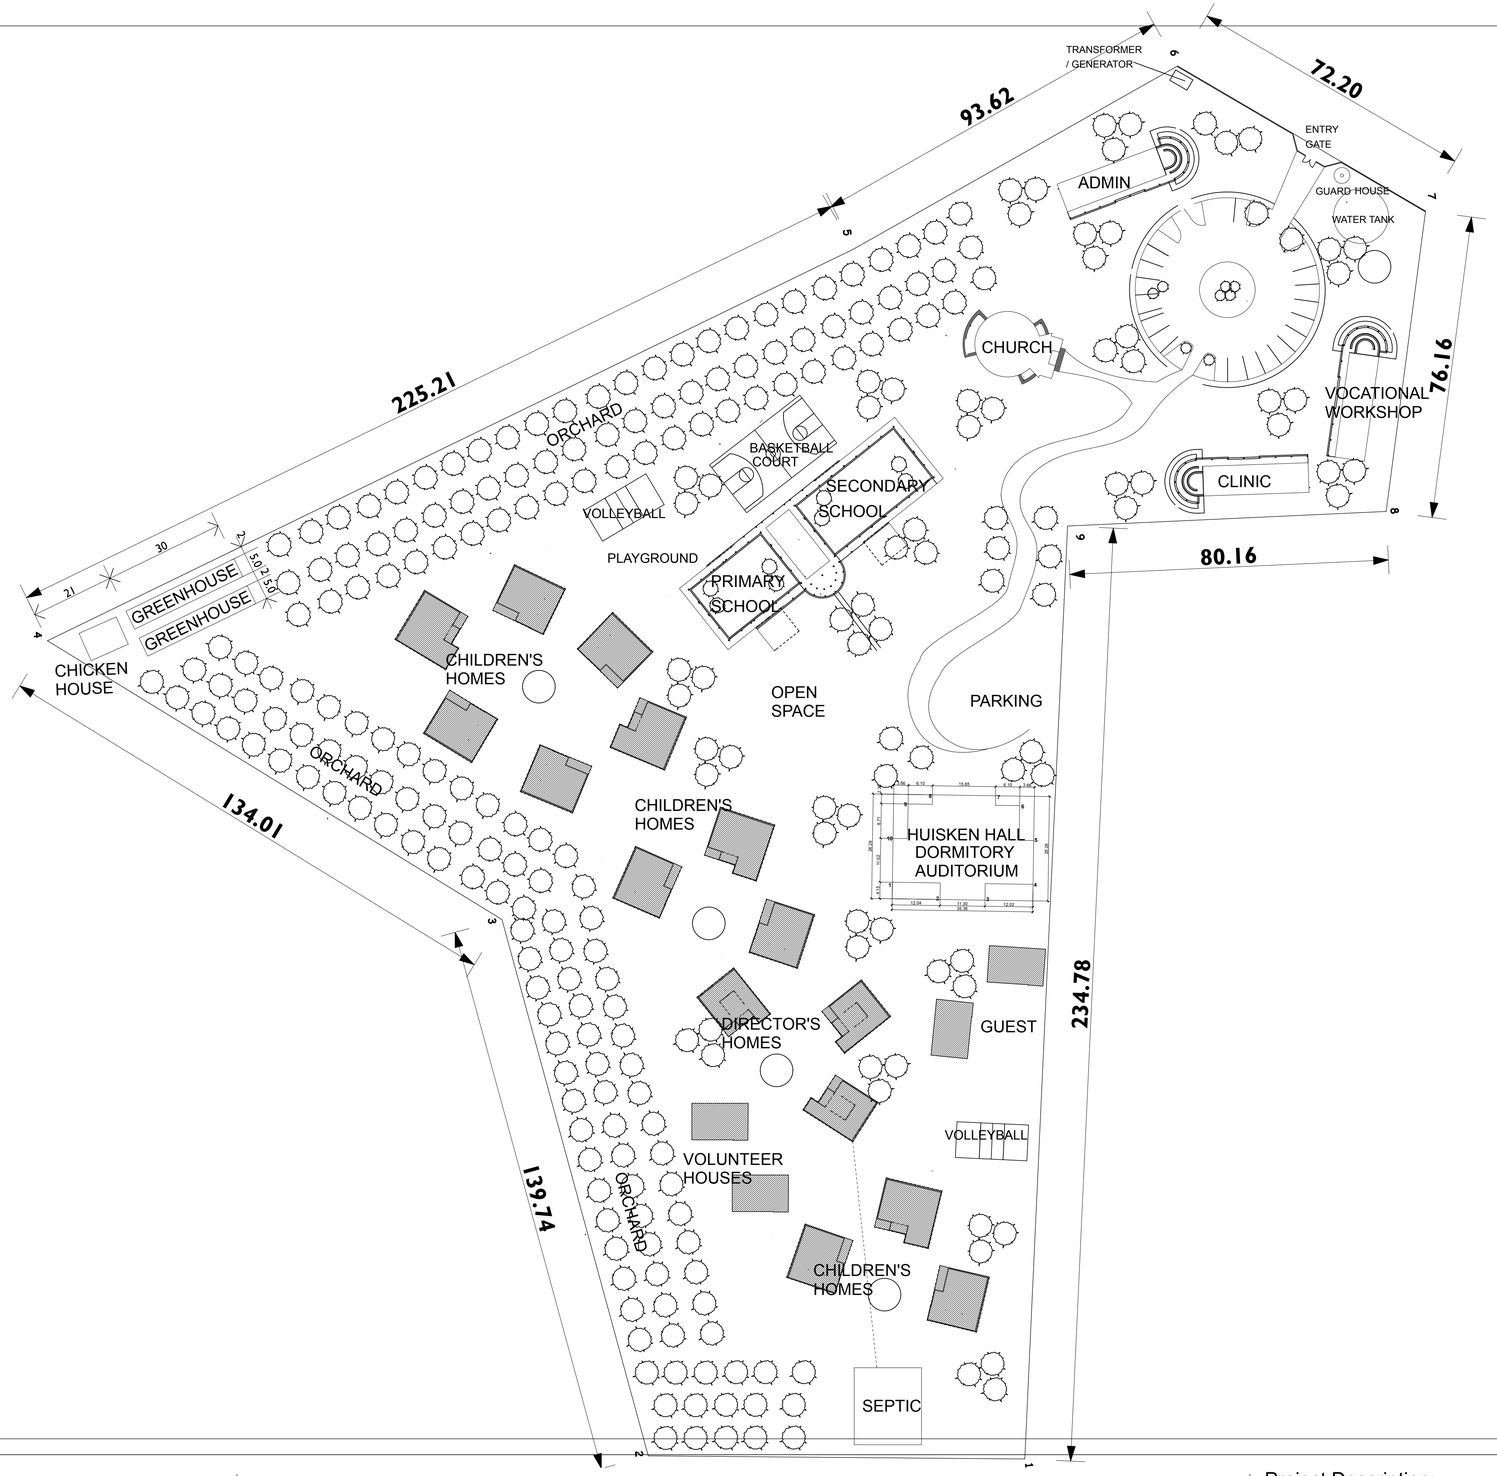


KIM RAYMOND ARCHITECTS ,Inc
802 E. COOPER, Suite 4
Aspen, CO 81611
kim@kimraymondarchitects.com
970-925-2252 office
970-379-8938 mobile

# Design Development for NIBAKURE CHILDREN'S VILLAGE Rwanda

Project Description:
DESIGN DEVELOPMENT FOR NIBAKURE CHILDREN'S VILLAGE, NYAMATA - RWANDA
PHASE 1

Drawing Description:
Preliminary Design

Drawing: SITE PLAN

Date: JAN 2012
Drawn: KR / MD
Drawing Number: JAN/01/012/ - 001

RWA